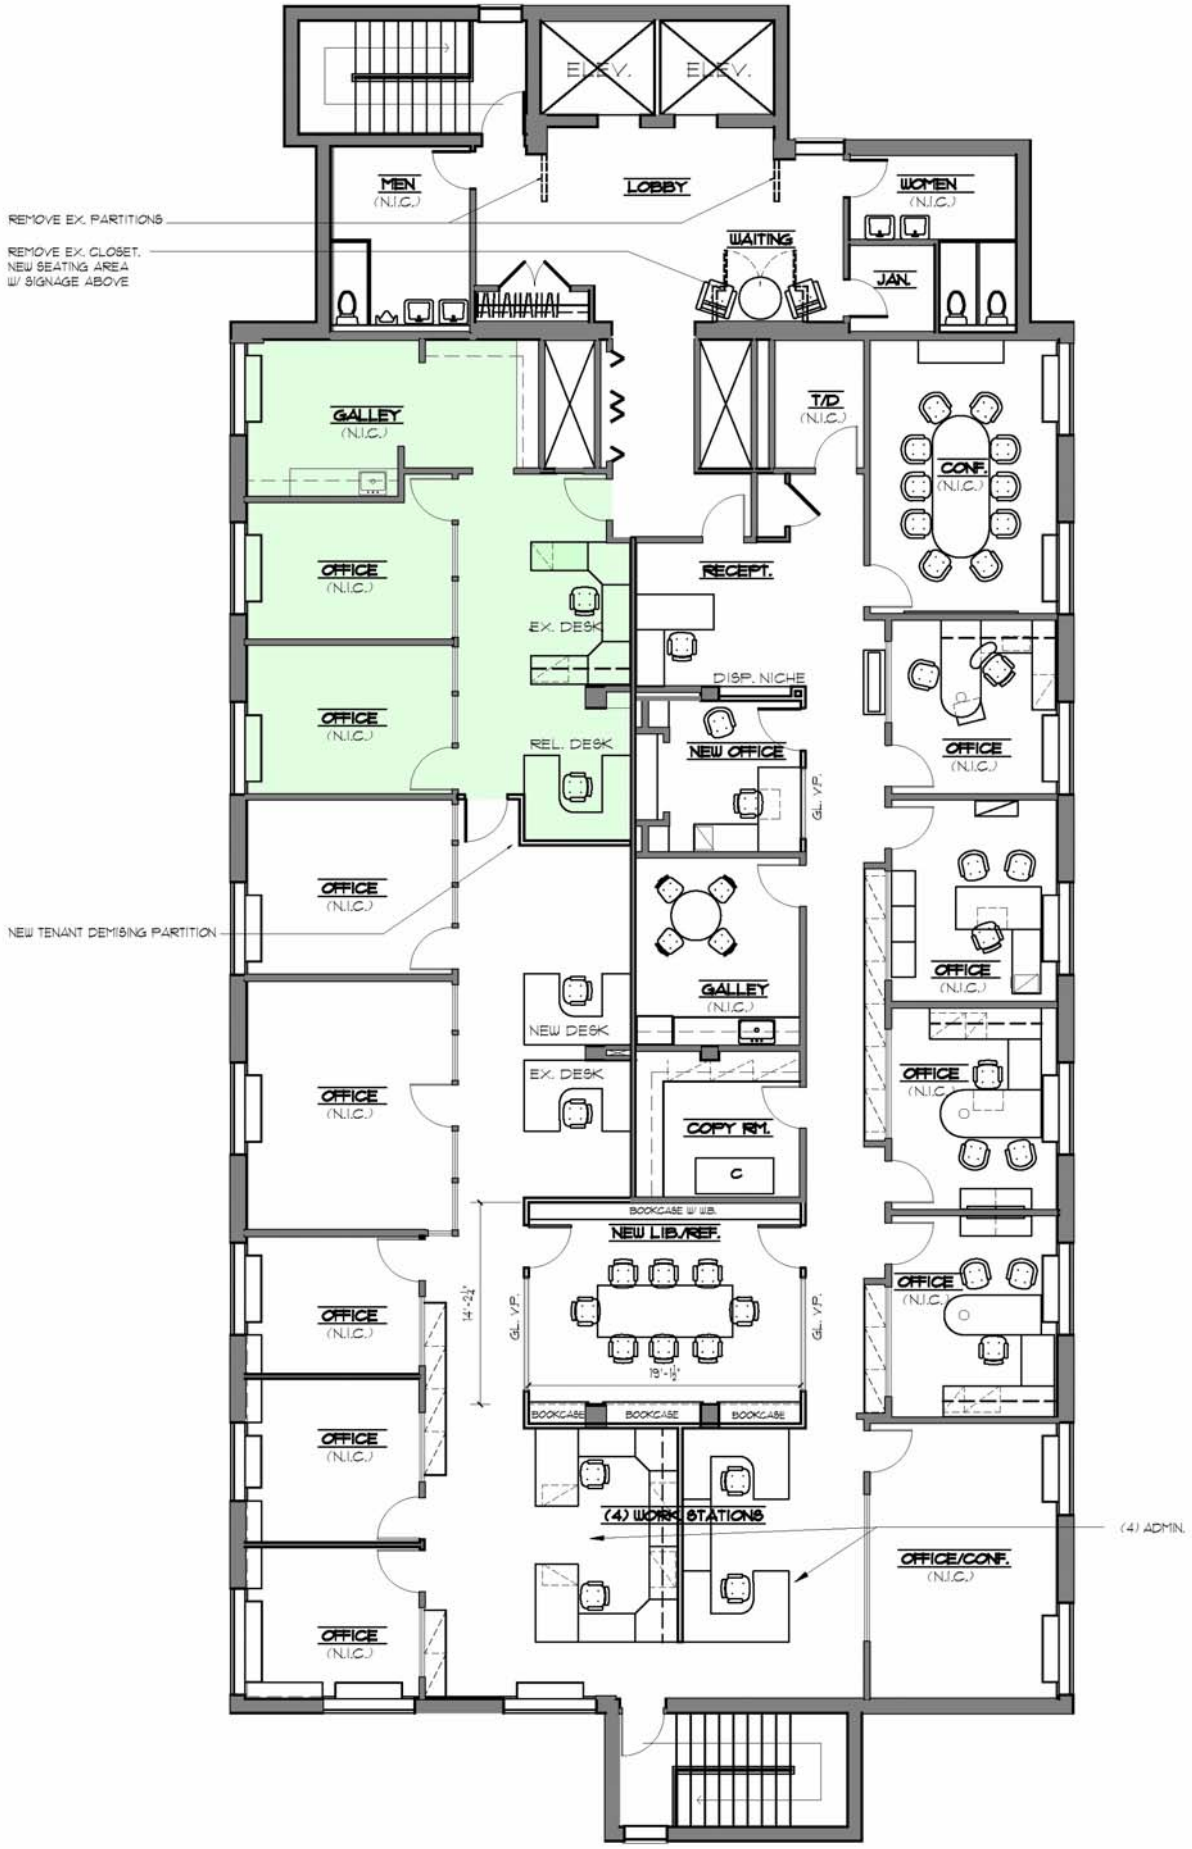

2 PROPOSED FLOOR PLAN - SCHEME #7

SCALE : 1/8" = 1'-0"